DESING INTENT ONLY. DO NOT DIMENSION FROM.

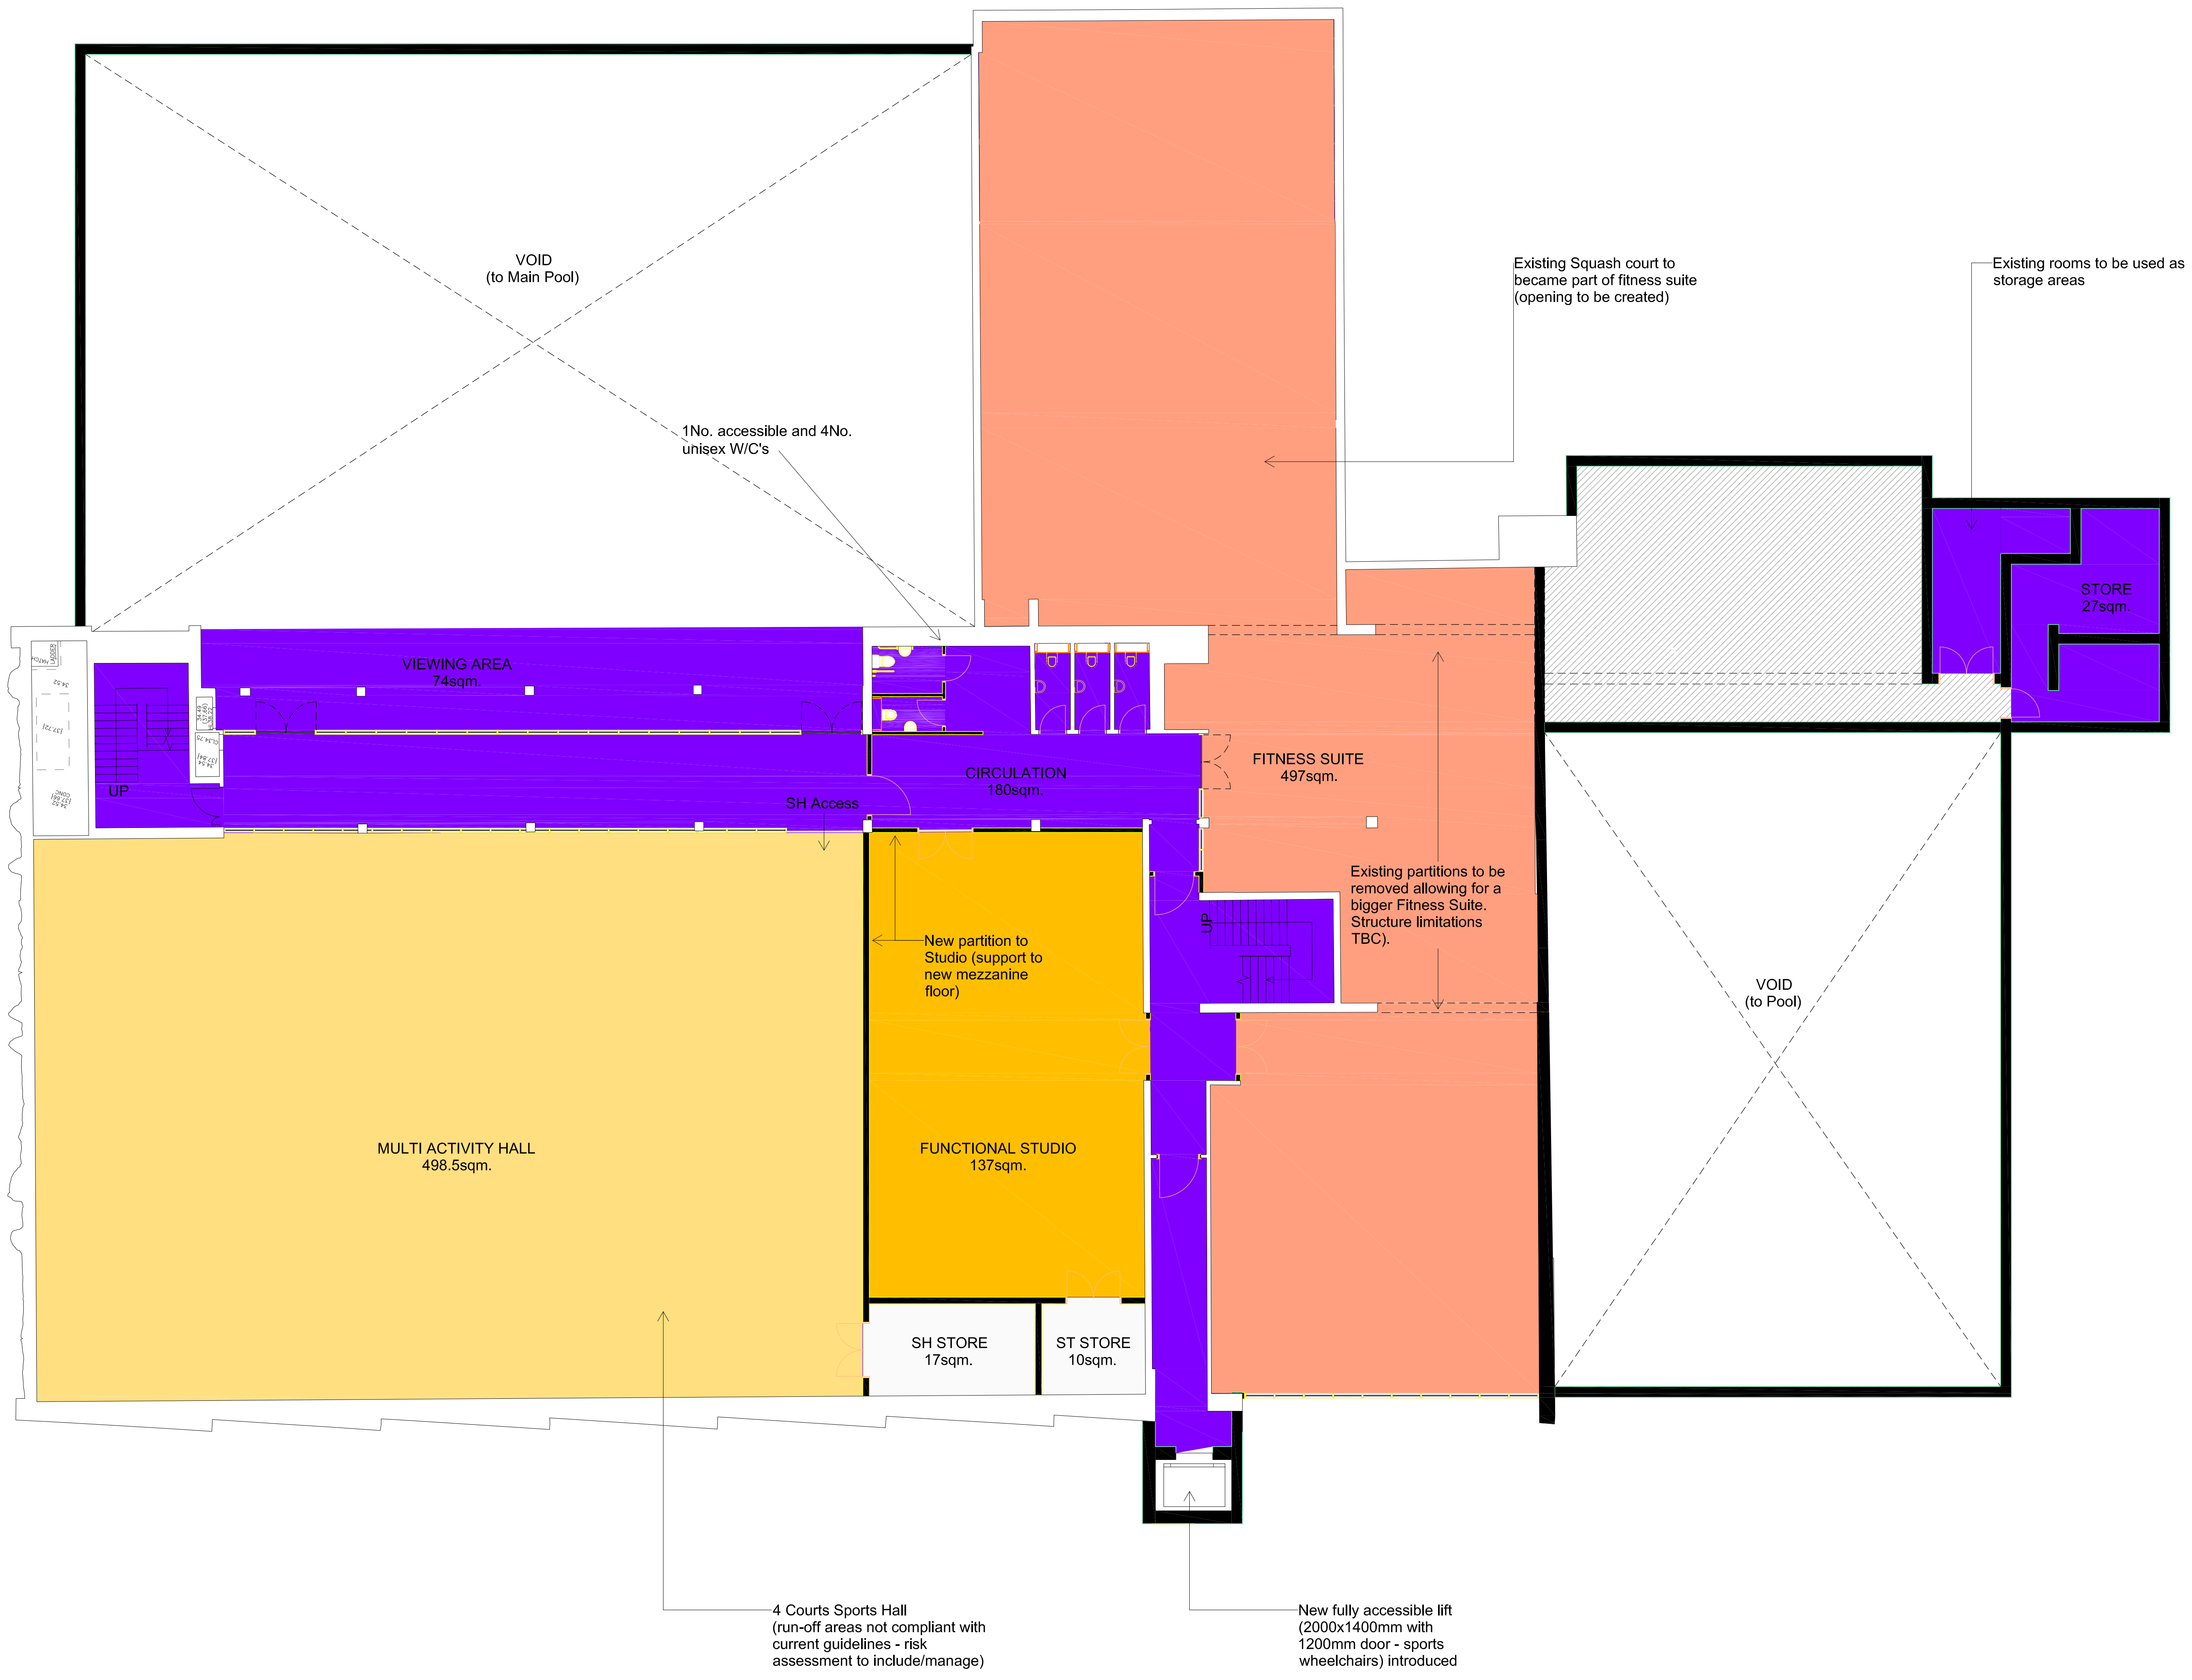

NOTES:
All accessible Doors to be min. 875mm clear.
All doors in Sports Chairs zone to be min. 1200mm wide

NOTES:
FIRE STRATEGY TO BE REVISED AND CONFIRMED BY SPECIALIST - UPGRADES NECESSARY.

Notes

The Contractor is to check all dimensions and conditions on site before commencing. Do not scale from this drawing.
This drawing remains the copyright of POZZONI Architecture ltd.

Scale Bars TO BE USED ONLY AS GUIDANCE

1:100	mm	1000		2000		3000		4000	
1:200	mm	2000		4000		6000		8000	
1:500	M	5		10		15		20	
1:1250	M	10		20		30		40	

Rev	Description	By	Date
P6	Stage 2 Design	RR	18.10.21
P5	Fitness Suite area updated to suit TC comments.	RR	13.10.21
P4	Minor comments incorporated to notes.	RR	07.10.21
P3	Layout revision to incorporate SE and TC comments.	RR	06.10.21
P2	SE comments incorporated.	RR	21.09.21
P1	First Issue	RR	20.09.21

Client: Trafford Council

Job: Sale Leisure Centre

Drawing: Planning - Proposed FF Plan

Project No: P5845_1202 Rev: P7

Drawing No: P5845-PAL-XX-01-DR-A-1202

Date: 20.09.21 Scale: 1 : 100 @ A0

Project Status: S2 Drawn: RR Approved: MB

Planning	Tender	Construction
Design	Contract	As Built

pozzoni

10-12 Emerald Street
London
WC1N 3QA

Woodville House
2 Woodville Road
Altrincham
WA14 2FH

+44 20 7078 0079
architects@pozzoni.co.uk

+44 161 928 7848
www.pozzoni.co.uk

C:\Users\bjaskaltel\Documents\P5845-PAL-XX-ZZ-M3-A-00001_Sale-Building_bjaskaltel.rvt
21/10/2021 15:19:59